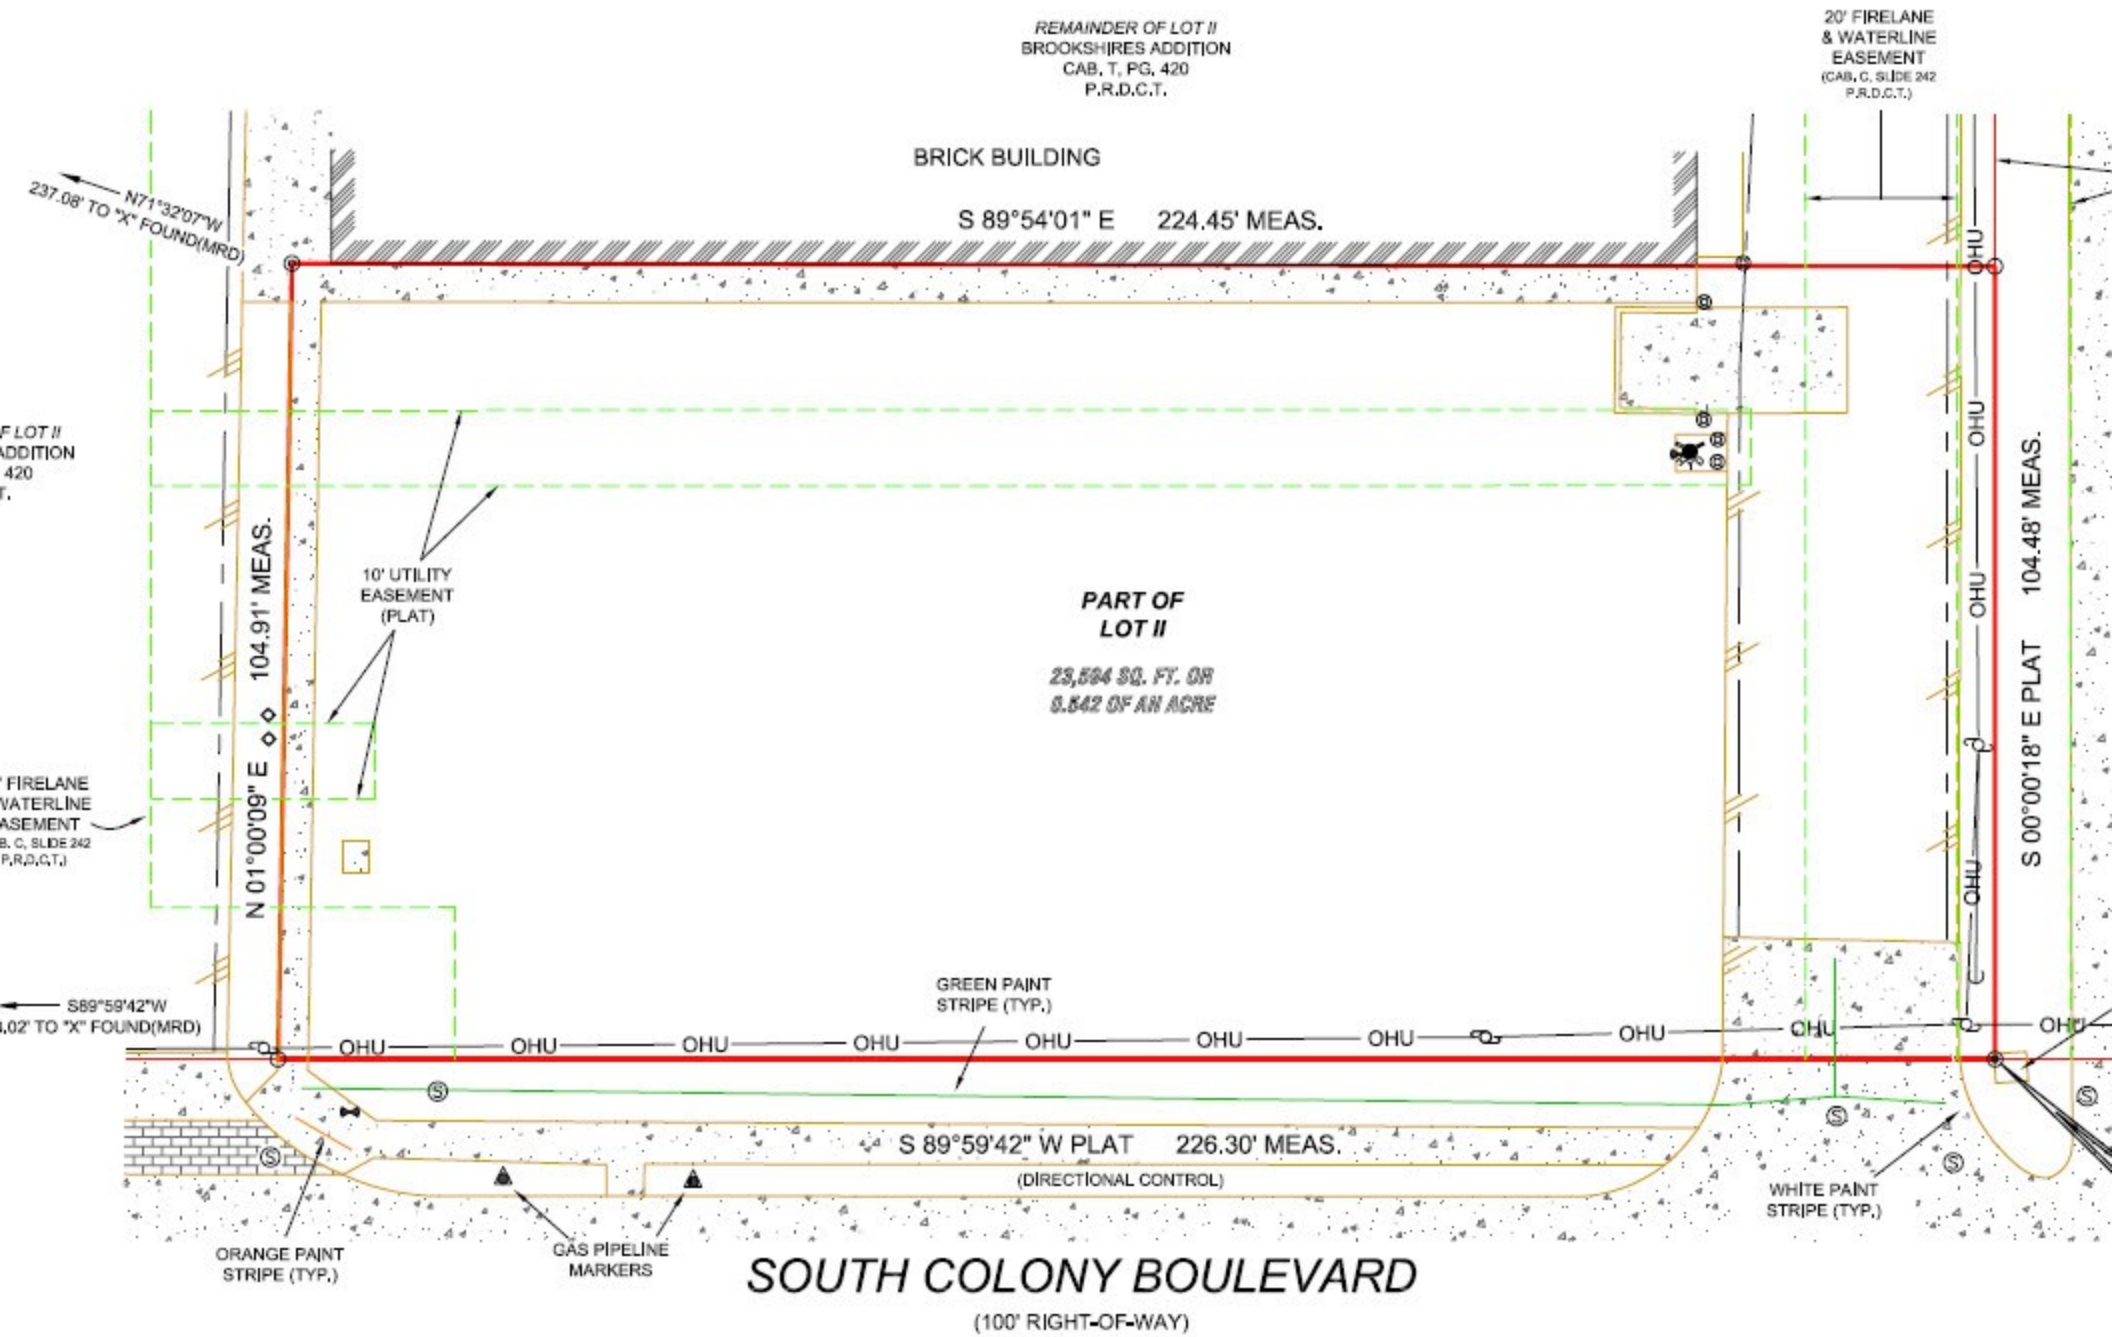
REMAINDER OF LOT II
BROOKSHIRES ADDITION
CAB. T, PG. 420
P.R.D.C.T.
20' FIRELANE
& WATERLINE
EASEMENT
(CAB. C, SLIDE 242
P.R.D.C.T.)
BRICK BUILDING
S 89°54'01" E 224.45' MEAS.
N71°32'07"W
237.08' TO "X" FOUND(MRD)
F LOT II
ADDITION
420
T.
10' UTILITY
EASEMENT
(PLAT)
PART OF
LOT II
23,584 SQ. FT. OR
0.542 OF AN ACRE
N 01°00'09" E 104.91' MEAS.
S 00°00'18" E PLAT 104.48' MEAS.
OHU
FIRELANE
WATERLINE
ASEMENT
B. C, SLIDE 242
P.R.D.C.T.)
S89°59'42"W
.02' TO "X" FOUND(MRD)
GREEN PAINT
STRIPE (TYP.)
S 89°59'42" W PLAT 226.30' MEAS.
(DIRECTIONAL CONTROL)
WHITE PAINT
STRIPE (TYP.)
ORANGE PAINT
STRIPE (TYP.)
GAS PIPELINE
MARKERS
SOUTH COLONY BOULEVARD
(100' RIGHT-OF-WAY)